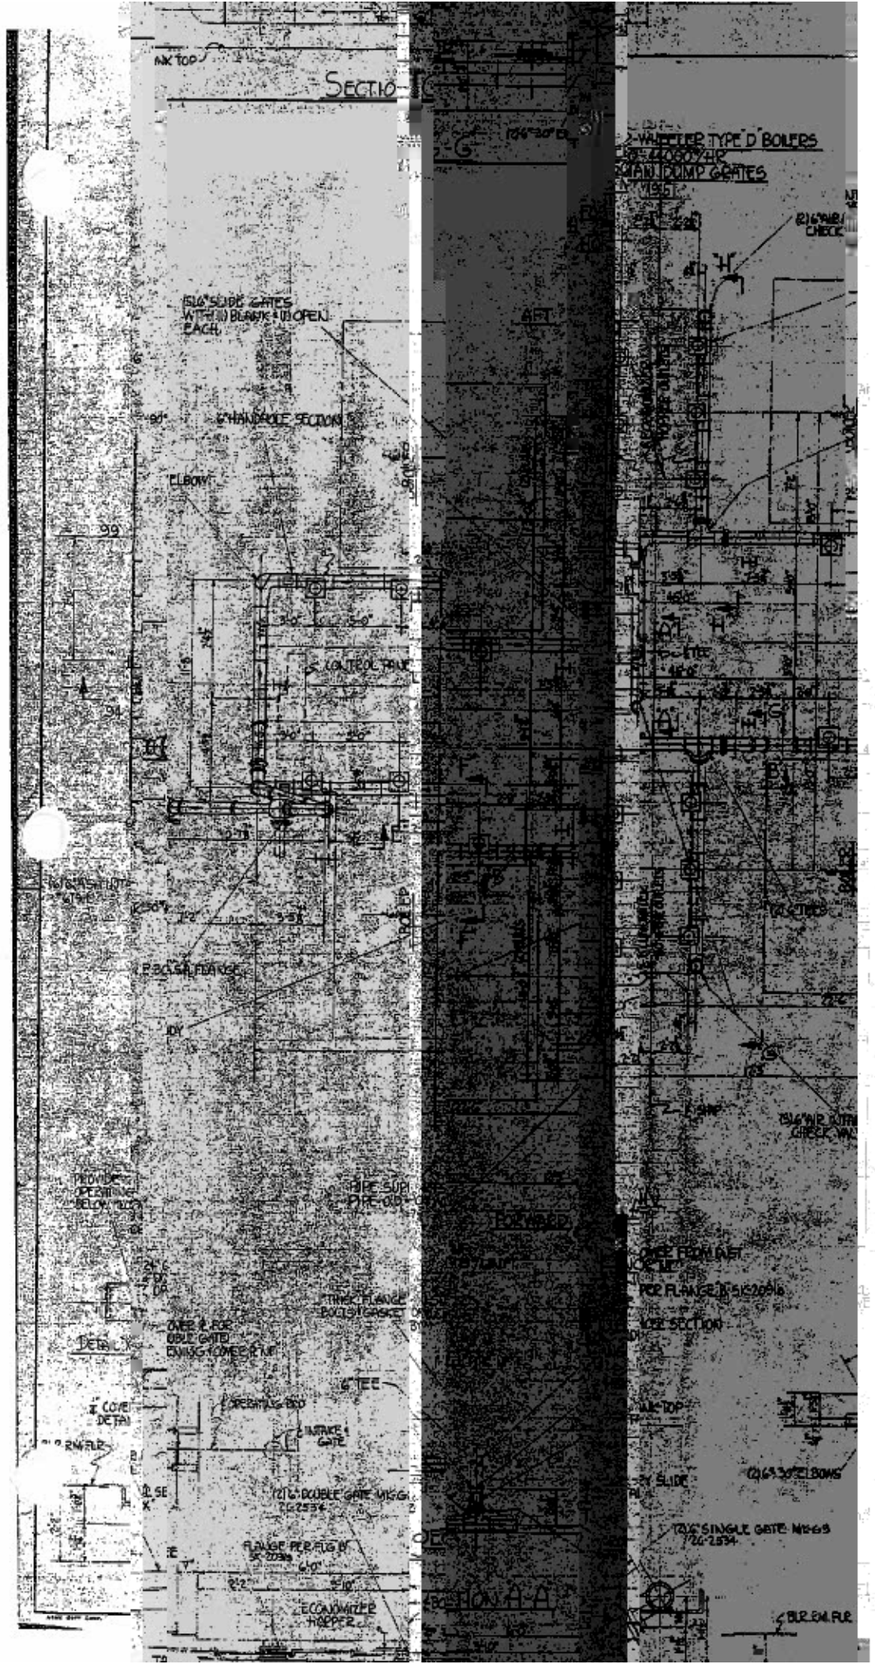
SECTION
WATERLER TYPE D BOILERS
MAIN DUMP GRATES
6" HANDHOLE SECTION
ELBOW
CONTROL PANEL
FORWARD
SECTION A-A
ECONOMIZER HOPPER
BLR RM FLR

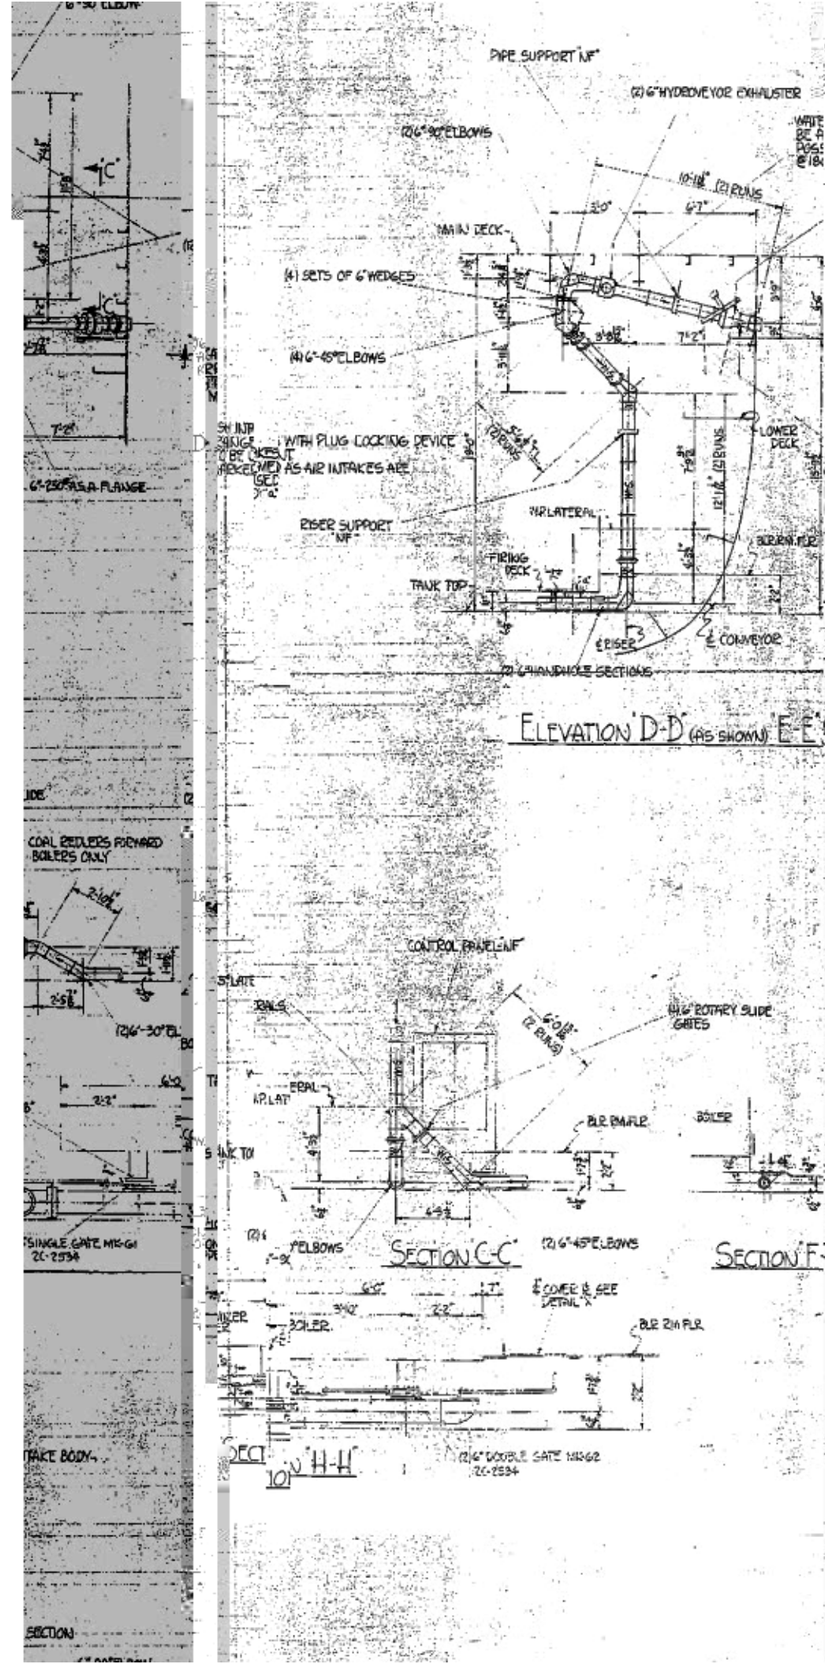
PIPE SUPPORT "NF"
(2) 6" HYDROVEYOR EXHAUSTER
(2) 6"-90° ELBOWS
MAIN DECK
(4) SETS OF 6" WEDGES
(4) 6"-45° ELBOWS
WITH PLUG LOCKING DEVICE
AS AIR INTAKES ARE
RISER SUPPORT "NF"
LOWER DECK
FIRING DECK
TANK TOP
℄ RISER
℄ CONVEYOR
(2) 6" HANDHOLE SECTIONS
ELEVATION "D-D" (AS SHOWN) "E-E"
COAL REDLERS FORWARD BOILERS ONLY
CONTROL PANEL "NF"
(4) 6" ROTARY SLIDE GATES
BLR RM FLR
BOILER
SECTION C-C
(2) 6"-45° ELBOWS
SECTION F-F
℄ COVER & SEE DETAIL "X"
BLR RM FLR
(2) 6" DOUBLE GATE MK-G2
2C-2534
SECTION H-H